PRODUCED BY AN AUTODESK STUDENT VERSION

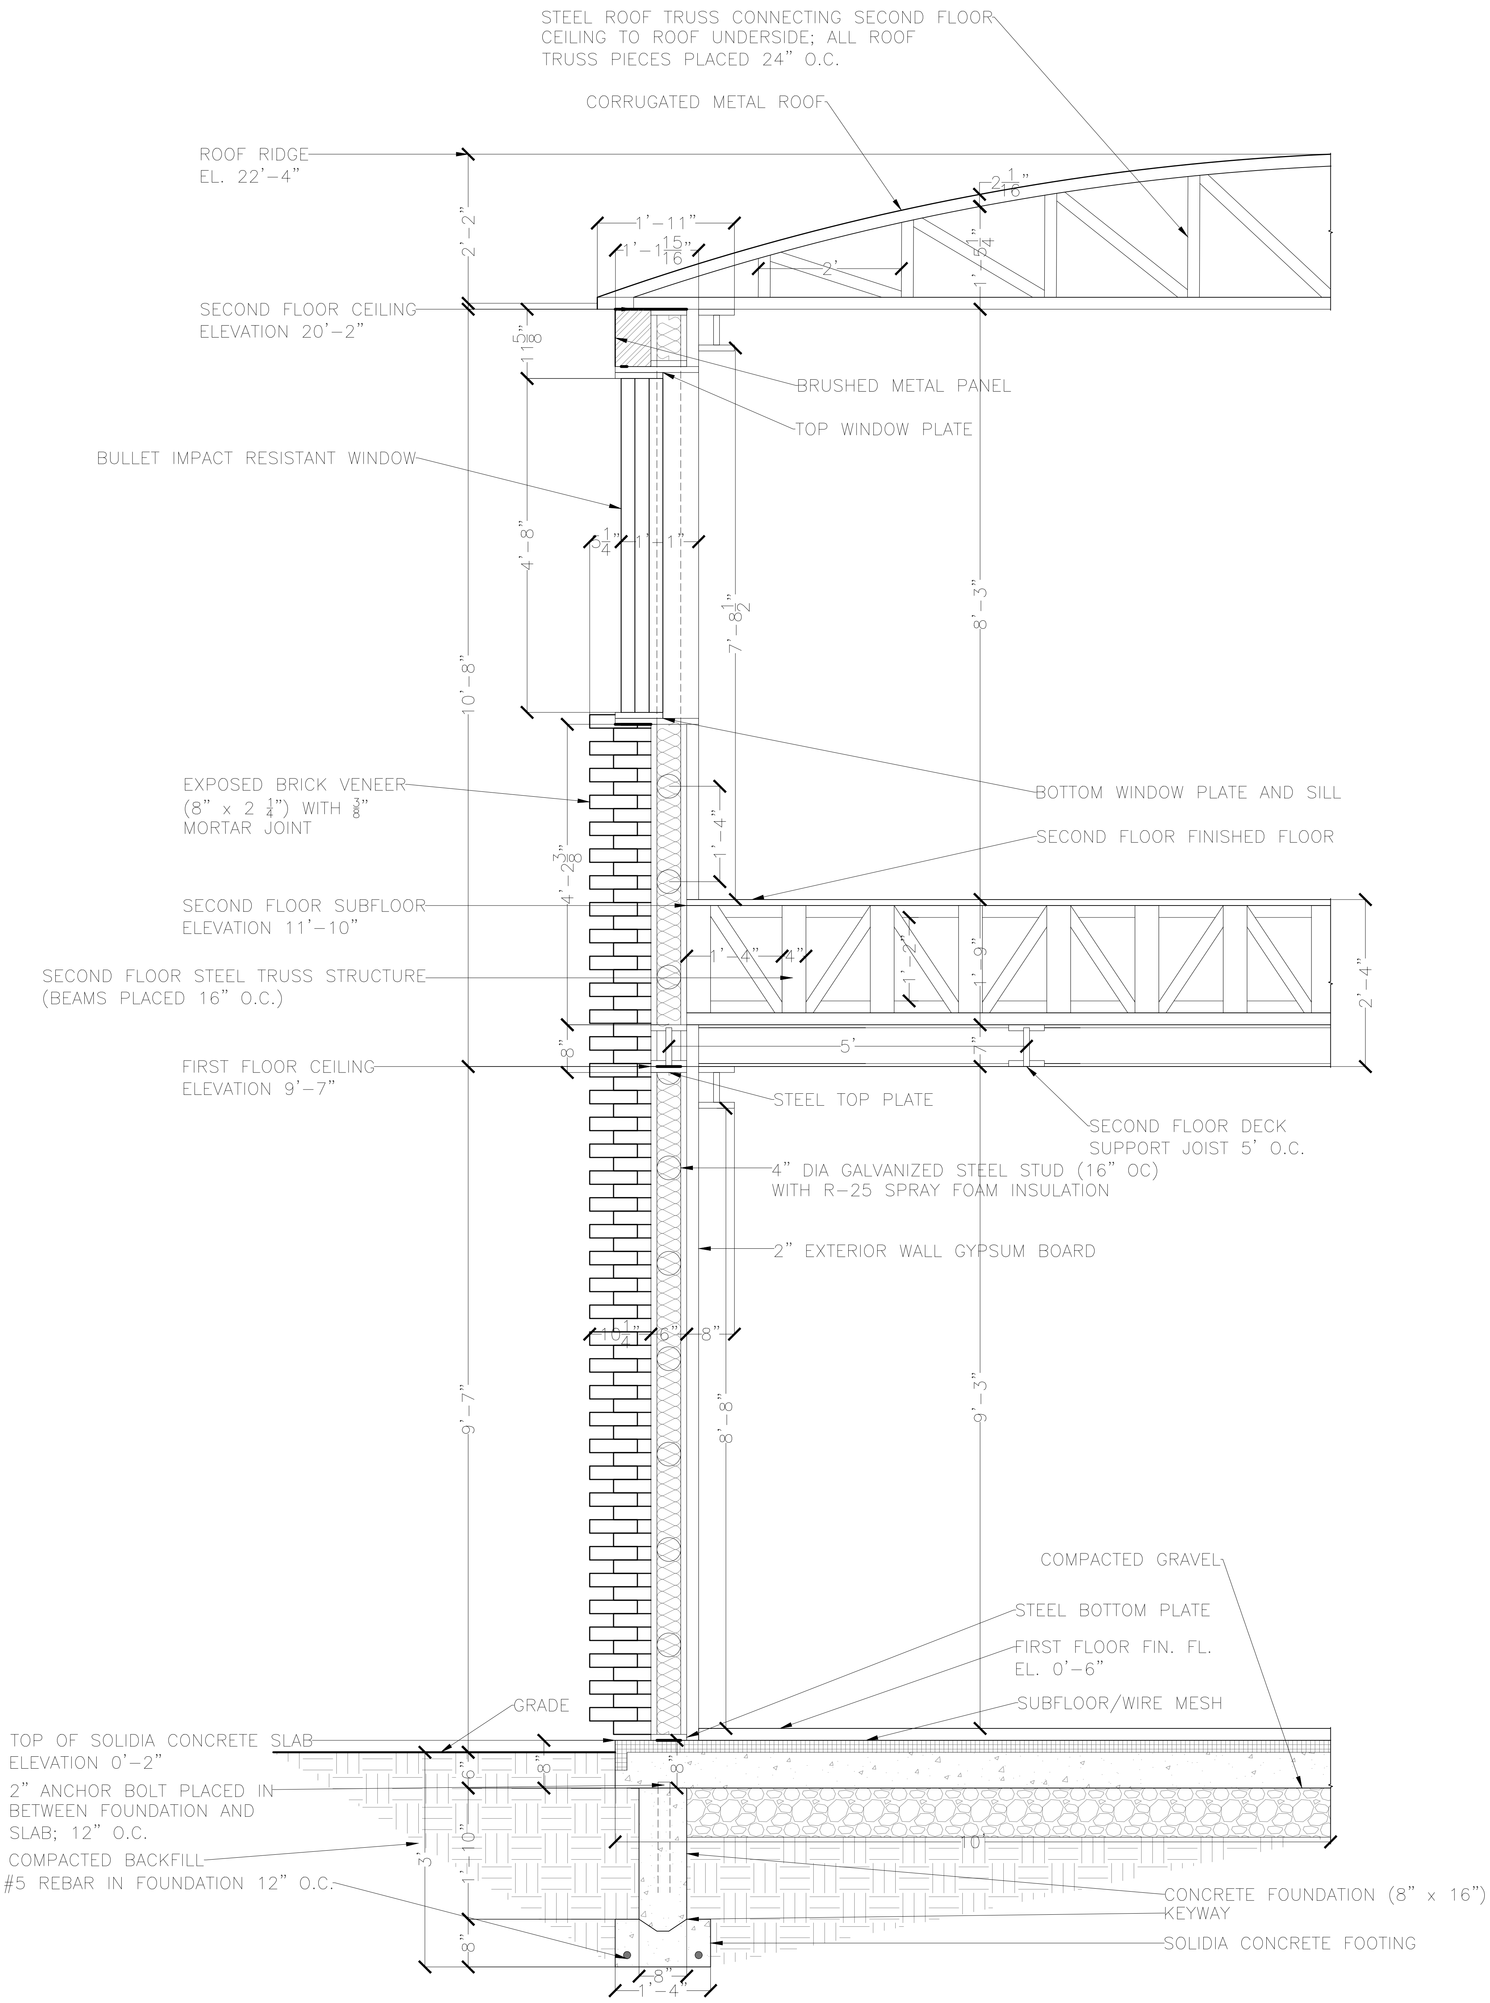

1 / A-3 WALL SECTION
SCALE: 1" = 1'-0"

DRAWING TITLE: WALL SECTION	AGENCY: MTA LIRR	DESIGNED BY: EA, JL	A-3
PROJECT NAME: INTERMODAL TRANSIT CENTER PRELIMINARY PRESENTATION DRAWINGS	CONTRACT NO.: A486002-PA3	DRAWN BY: JL, DM	
COURSE: ARCHITECTURAL DESIGN V – ARC 486	SCALE: AS SHOWN	DATE: 10/4/2019	SHEET 5 OF 5

PRODUCED BY AN AUTODESK STUDENT VERSION
PRODUCED BY AN AUTODESK STUDENT VERSION
PRODUCED BY AN AUTODESK STUDENT VERSION
PRODUCED BY AN AUTODESK STUDENT VERSION